



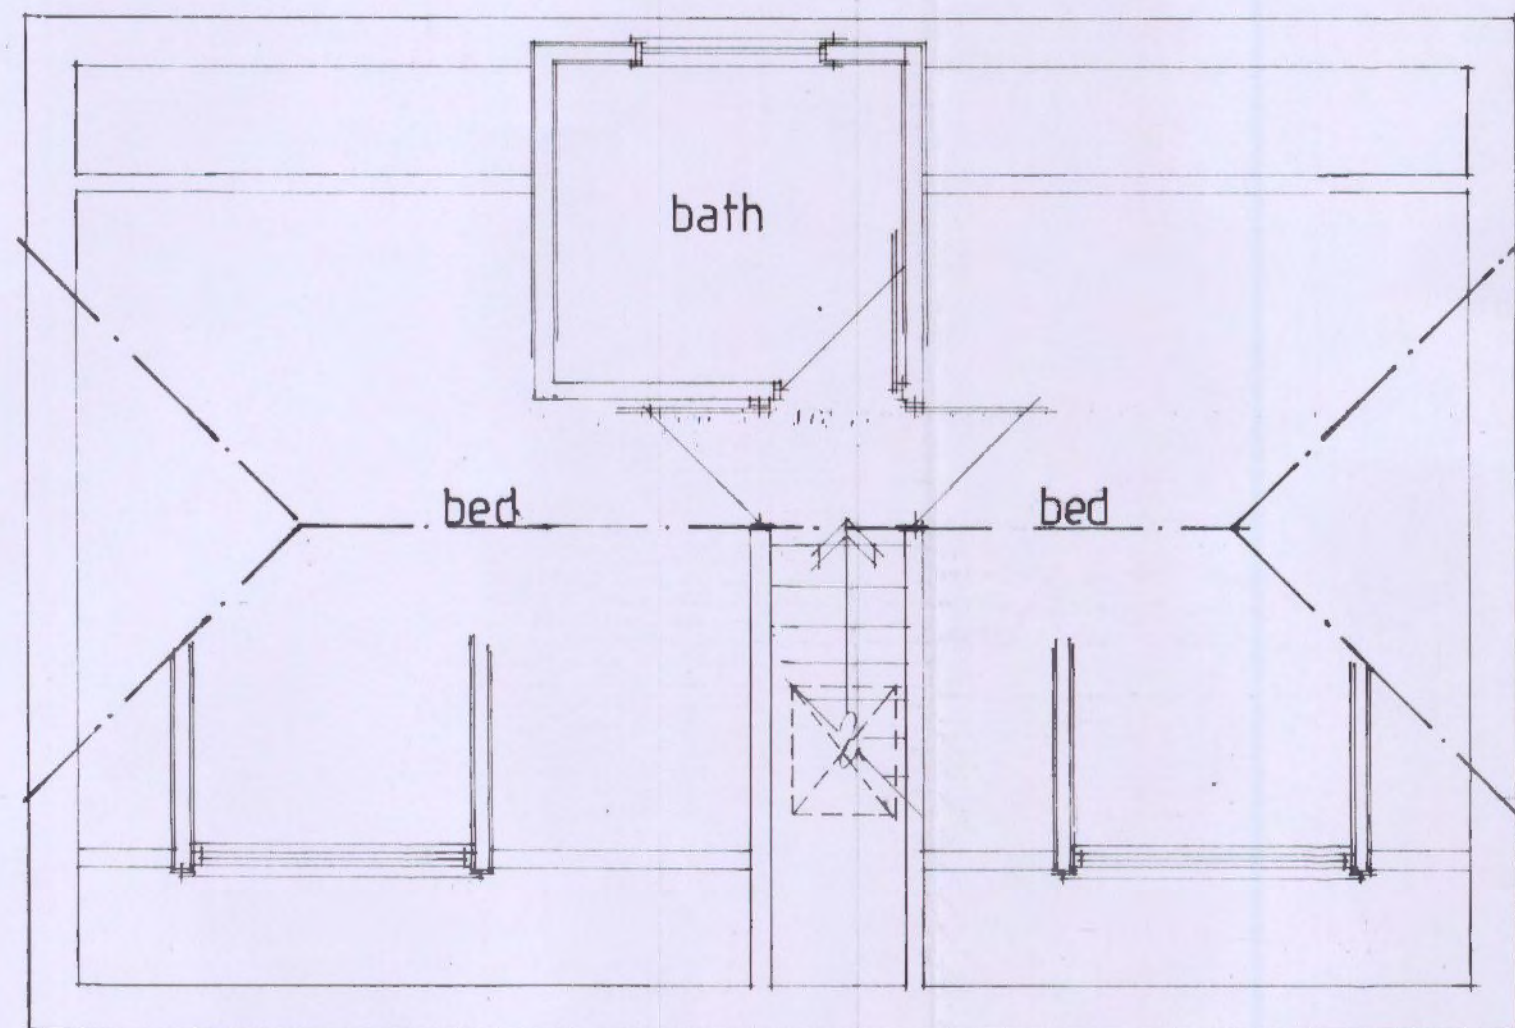

first floor layout

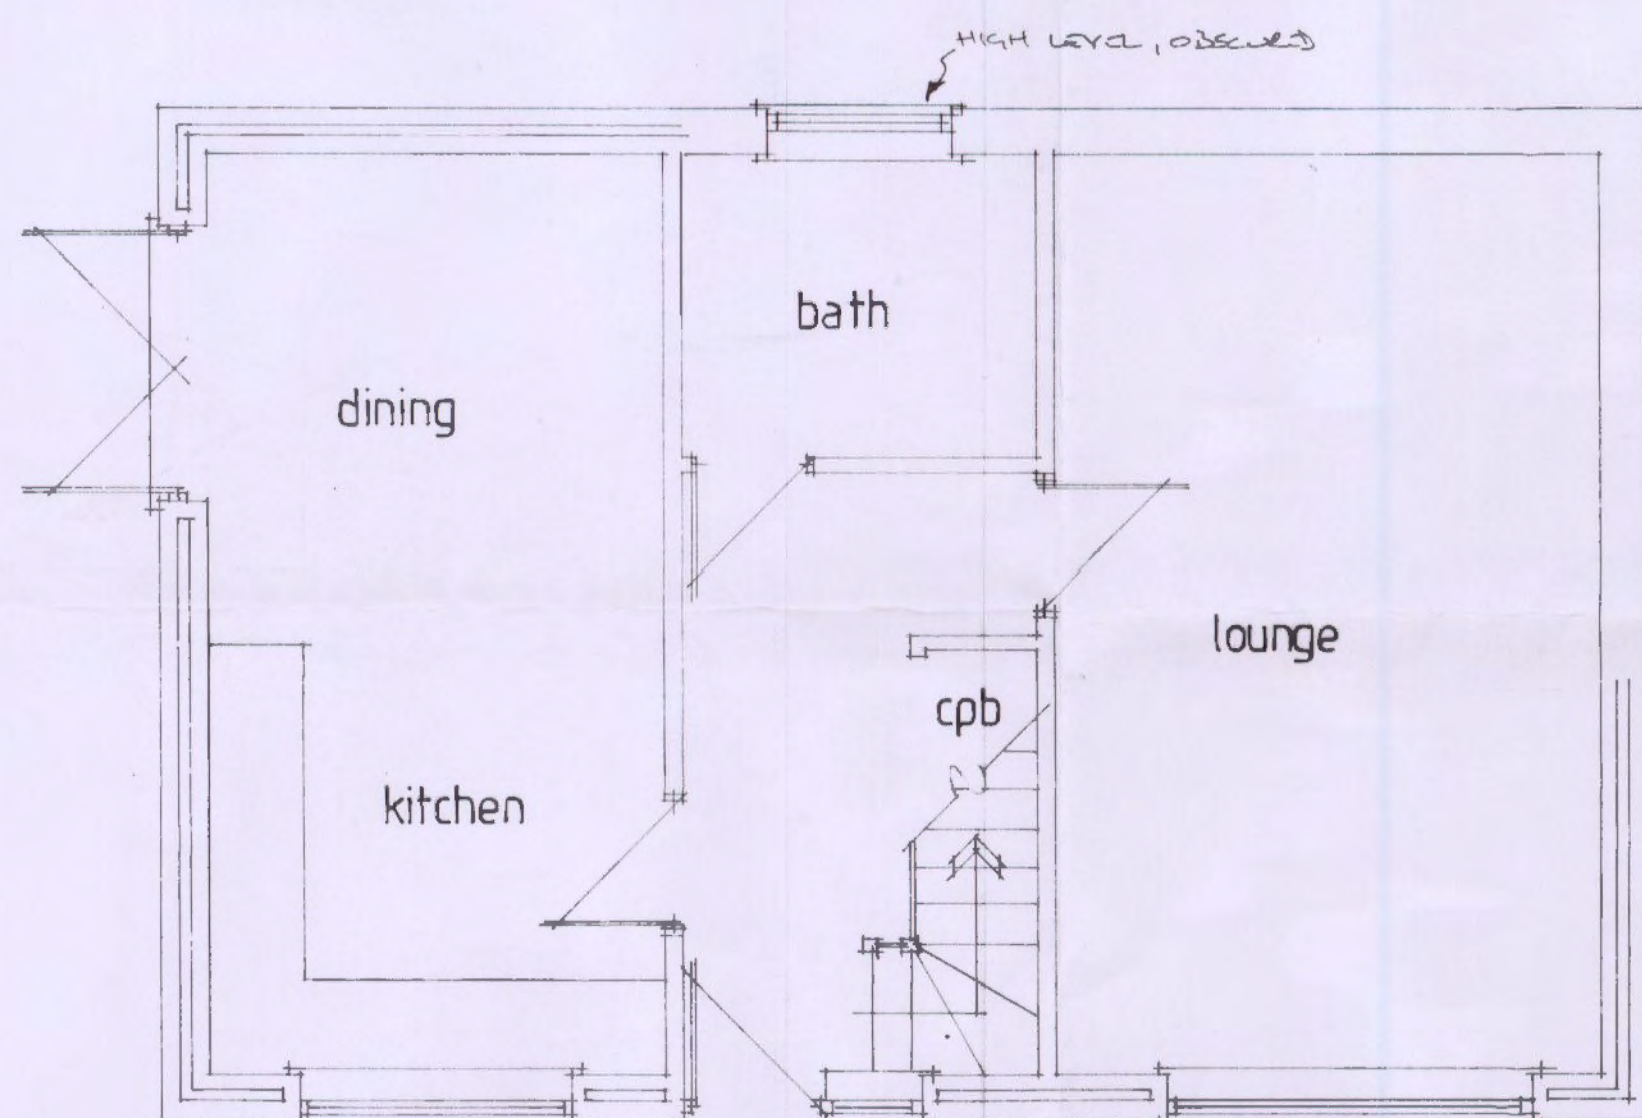


ground floor layout




front elevation


PROPOSED

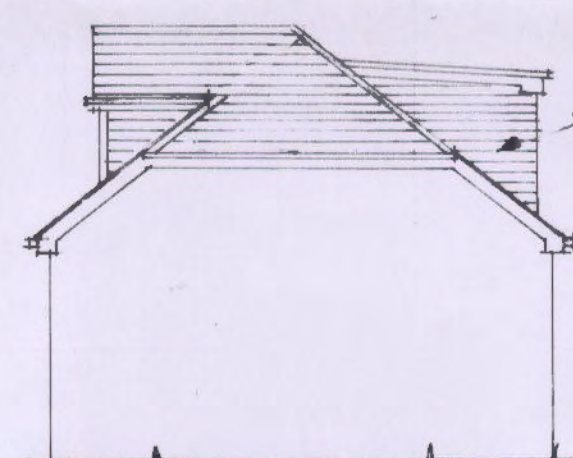


side elevation

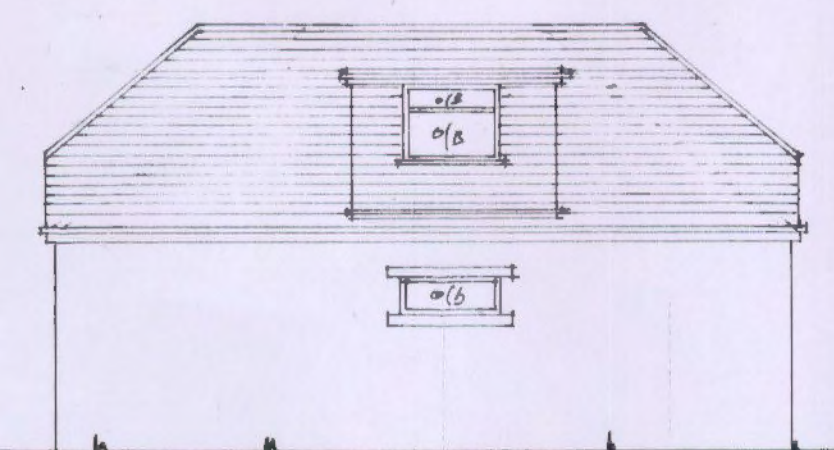


rear elevation

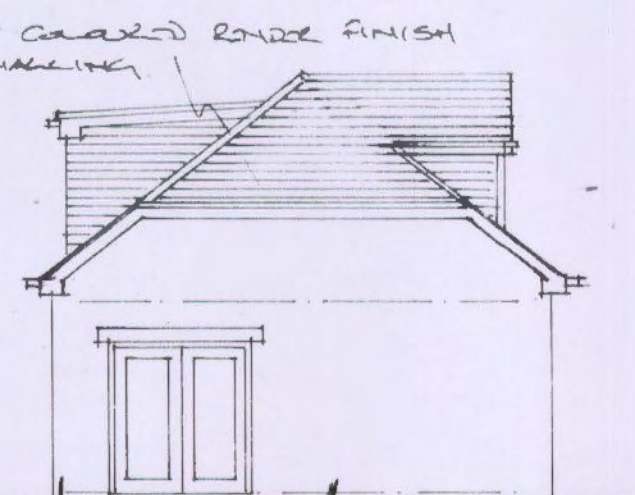


side elevation

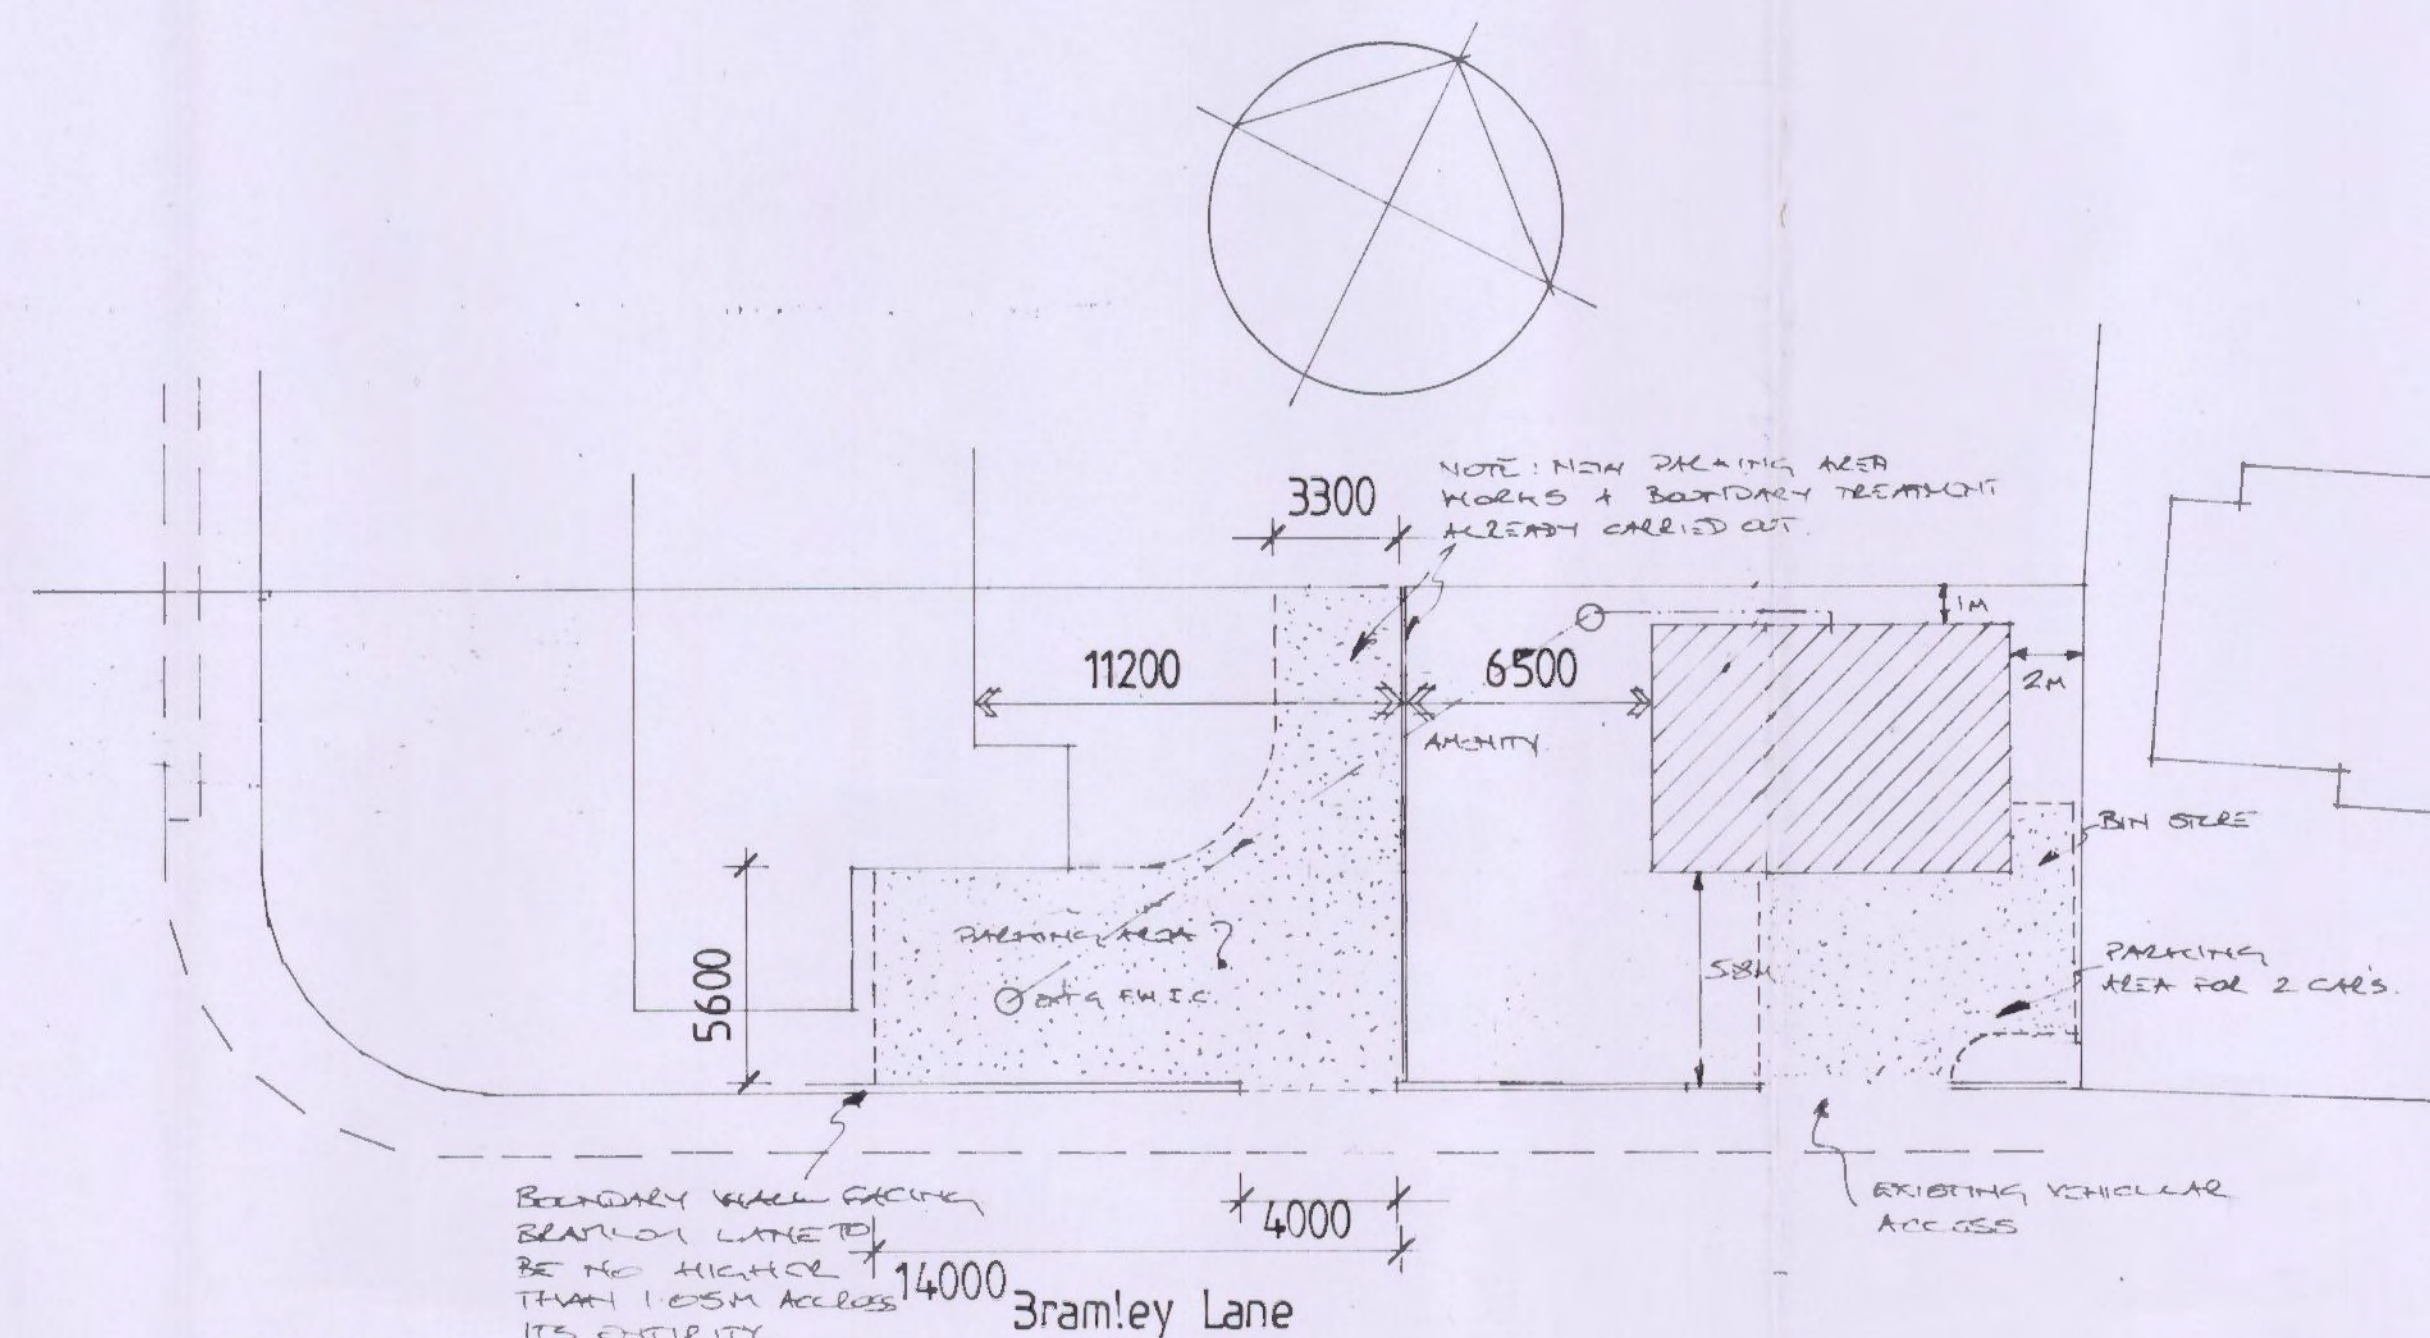


SITE LAYOUT 1:200

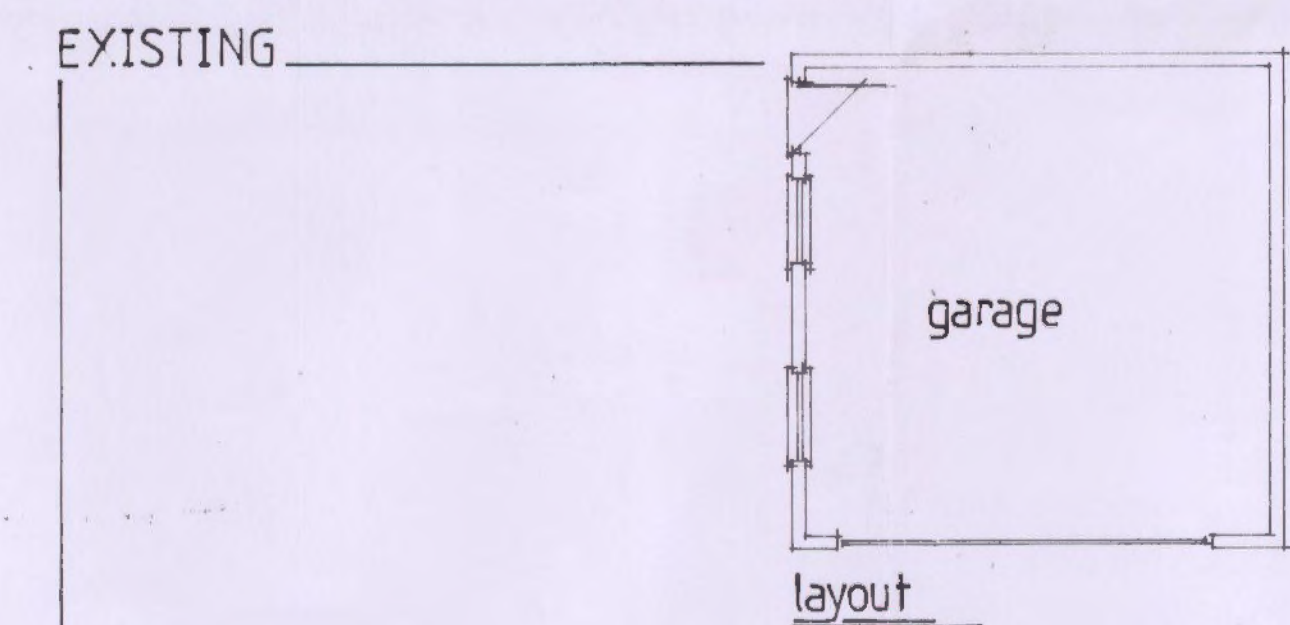


layout

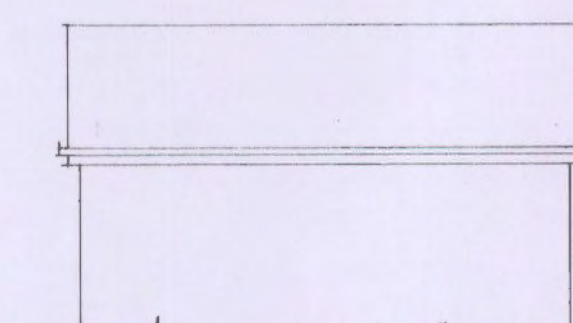


rear elevation

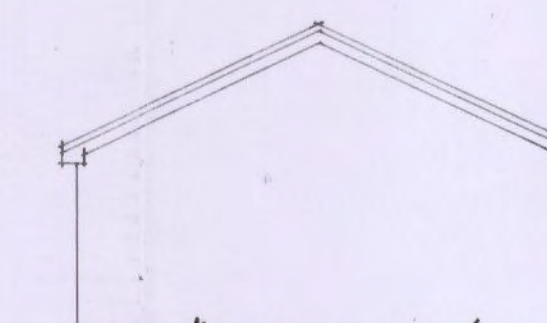

side elevation

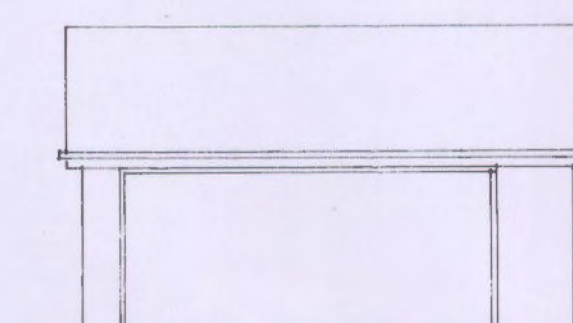

front elevation

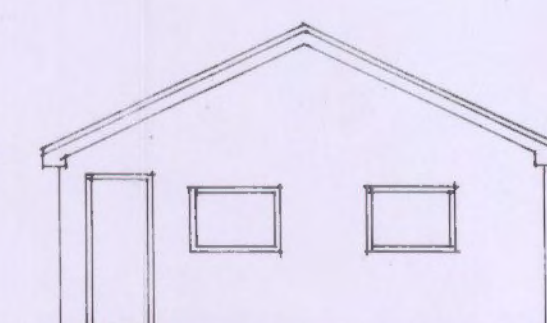

side elevation

REV TO HOUSE DESIGN 17 FEB 17  
 B REV TO HOUSE DESIGN 17 FEB 17  
 A REV TO HOUSE DESIGN 17 FEB 17  
 A REV TO HOUSE DESIGN 17 FEB 17

**The design WORKS**

94, Carr House Gate,  
 Wyke, BD12 8ER  
 Tel: 07770 848601

Client: **ML A. HINDLE**  
**2 THE ABOVE**  
**HIDDERHOLME**  
**HYS 85TH**

Drg Title: **PLANNING - PROPOSED & EXISTING**

Site: **AS ABOVE**

Job Title: **DEMOLITION OF EXISTING DWELLING TO FACILITATE NEW DWELLING**

Scale: 1:50 (1:100) 1:200  
 Date: **JULY 2015/FEB 17**  
 Dmn: **2nd**  
 Dwg No: **40/15/02**

| Rev | Description                            | By  | Date      |
|-----|----------------------------------------|-----|-----------|
| A   | APR 14 DEMOLITION OF EXISTING DWELLING | MLA | 17 FEB 17 |